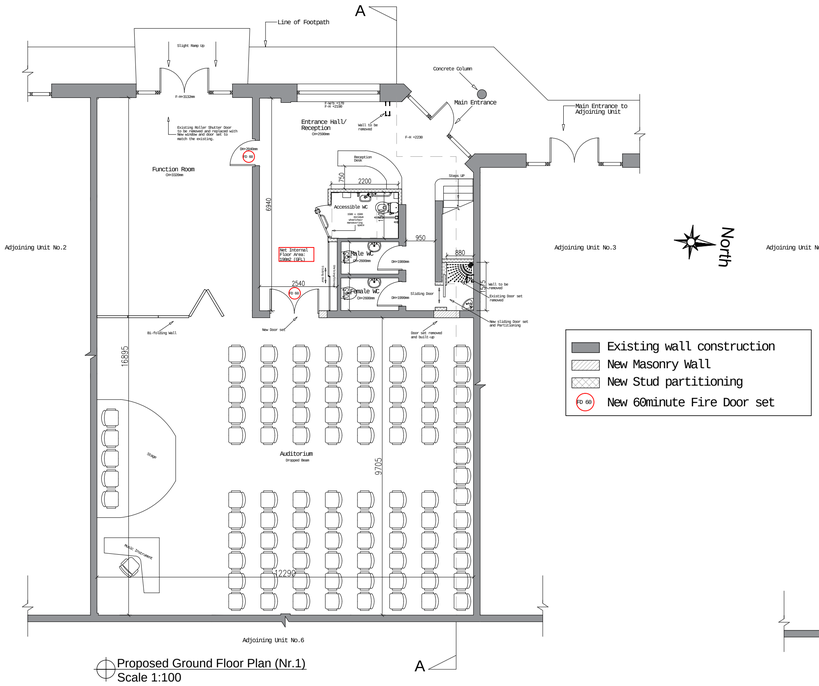

Proposed Ground Floor Plan (Nr.1)
Scale 1:100

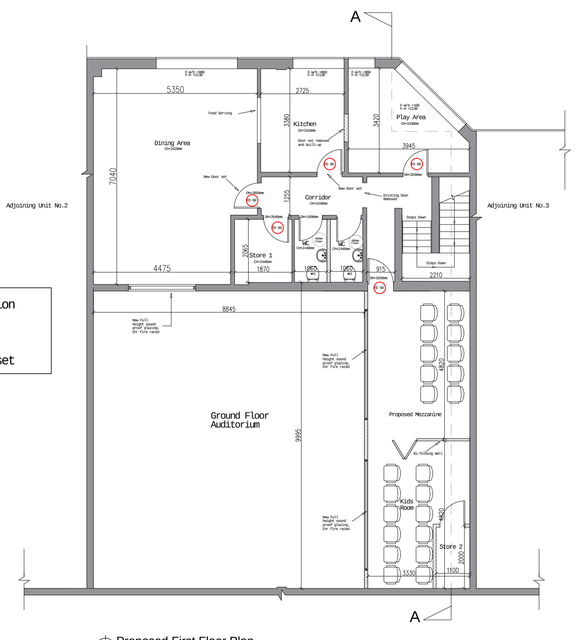

Proposed First Floor Plan
Scale 1:100

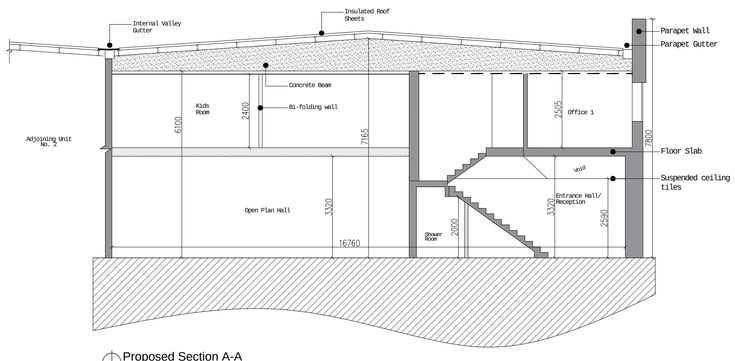

Proposed Section A-A
Scale 1:100

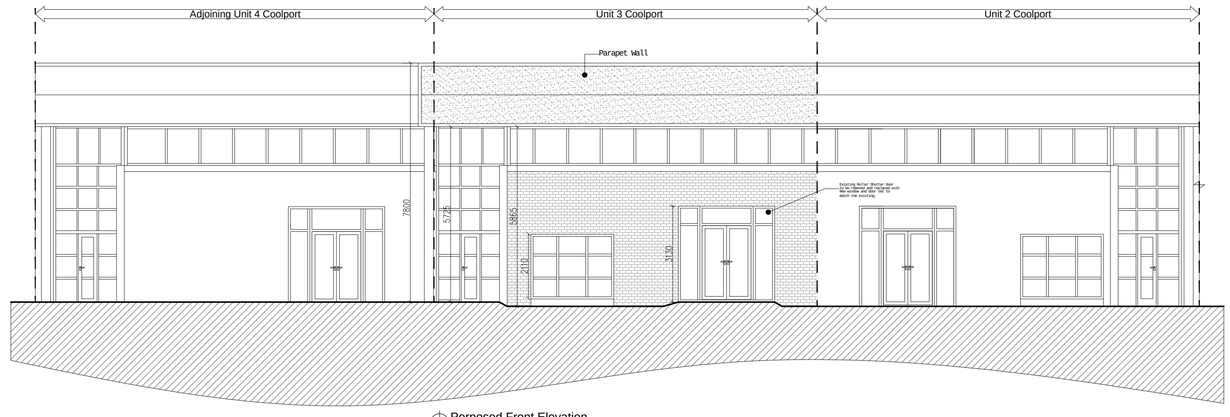

Porposed Front Elevation
Scale 1:100

© THIS DRAWING IS COPYRIGHT AND REMAINS THE PROPERTY OF THORNTONS CHARTERED SURVEYORS. IT MAY NOT BE COPIED OR REPRODUCED IN ANY FORM WITHOUT THE WRITTEN CONSENT OF THORNTONS CHARTERED SURVEYORS.

INT

UNIT 3, COOLPORT, COOLMINE INDUSTRIAL ESTATE, DUBLIN 15- PLANNING DRAWINGS-

Thorntons
CHARTERED SURVEYORS
THORNTONS CHARTERED SURVEYORS
13 G
BLANCHARDSTOWN CORPORATE PARK
BLANCHARDSTOWN
DUBLIN 15
TEL: 01 885 0400
FAX: 01 885 0211
E-MAIL: surveyors@tcsl.ie
SOCIETY OF CHARTERED SURVEYORS IRELAND
RICS the mark of property professionalism worldwide

CLIENT:-
IRISH MISSION OF SEVENTH DAY ADVENTIST CHURCH

DRAWING TITLE:-
PROPOSED:
FLOOR PLANS
FRONT ELEVATION
SECTION A-A

PROPERTY ADDRESS:-
UNIT 3, COOLPORT, COOLMINE INDUSTRIAL ESTATE, DUBLIN 15

DATE:- 12TH JANUARY 2021

SCALE:- AS SHOWN@A1

REV:-

DRAWN / PREPAREDBY:-
LORCAN RAFFERTY BSc.
BUILDING SURVEYOR

DRAWING No.
DWG13238-04